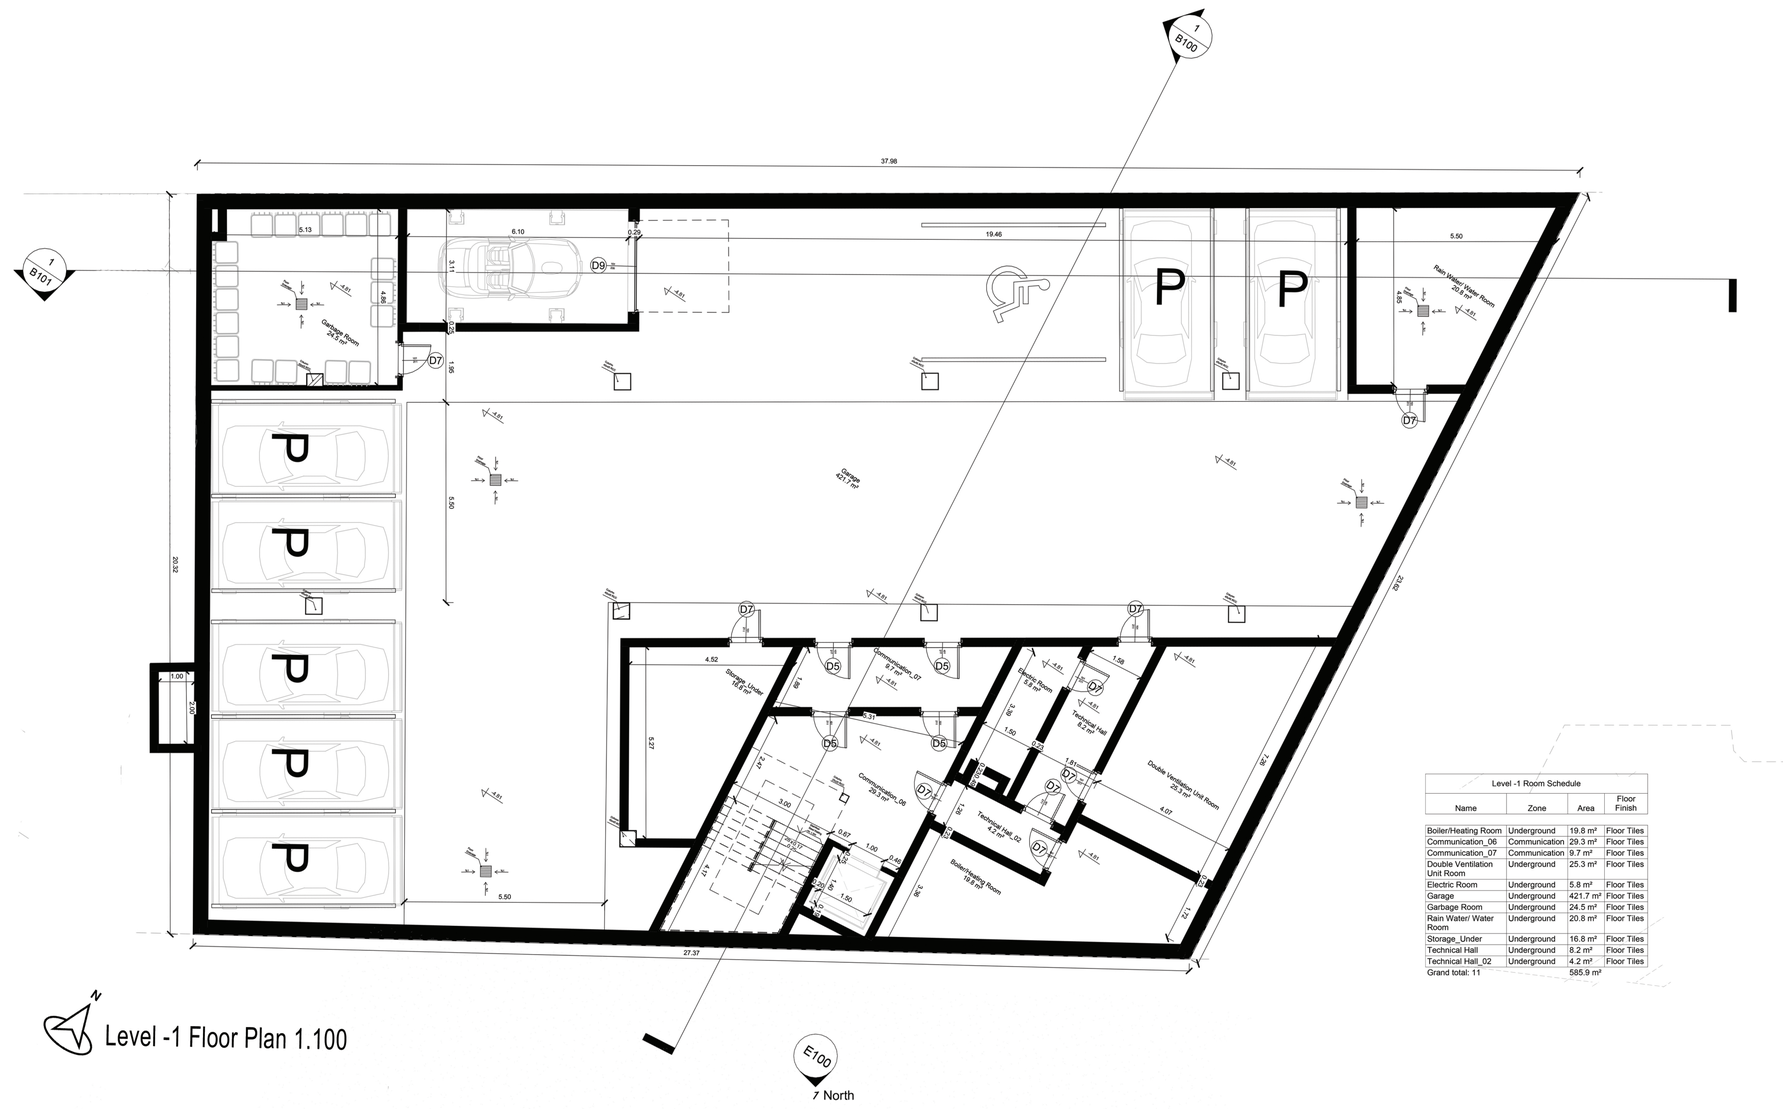

Level -1 Room Schedule			
Name	Zone	Area	Floor Finish
Boiler/Heating Room	Underground	19.8 m²	Floor Tiles
Communication_06	Communication	29.3 m²	Floor Tiles
Communication_07	Communication	9.7 m²	Floor Tiles
Double Ventilation Unit Room	Underground	25.3 m²	Floor Tiles
Electric Room	Underground	5.8 m²	Floor Tiles
Garage	Underground	421.7 m²	Floor Tiles
Garbage Room	Underground	24.5 m²	Floor Tiles
Rain Water/ Water Room	Underground	20.8 m²	Floor Tiles
Storage_Under	Underground	16.8 m²	Floor Tiles
Technical Hall	Underground	8.2 m²	Floor Tiles
Technical Hall_02	Underground	4.2 m²	Floor Tiles
Grand total: 11		585.9 m²	

Level -1 Floor Plan 1.100

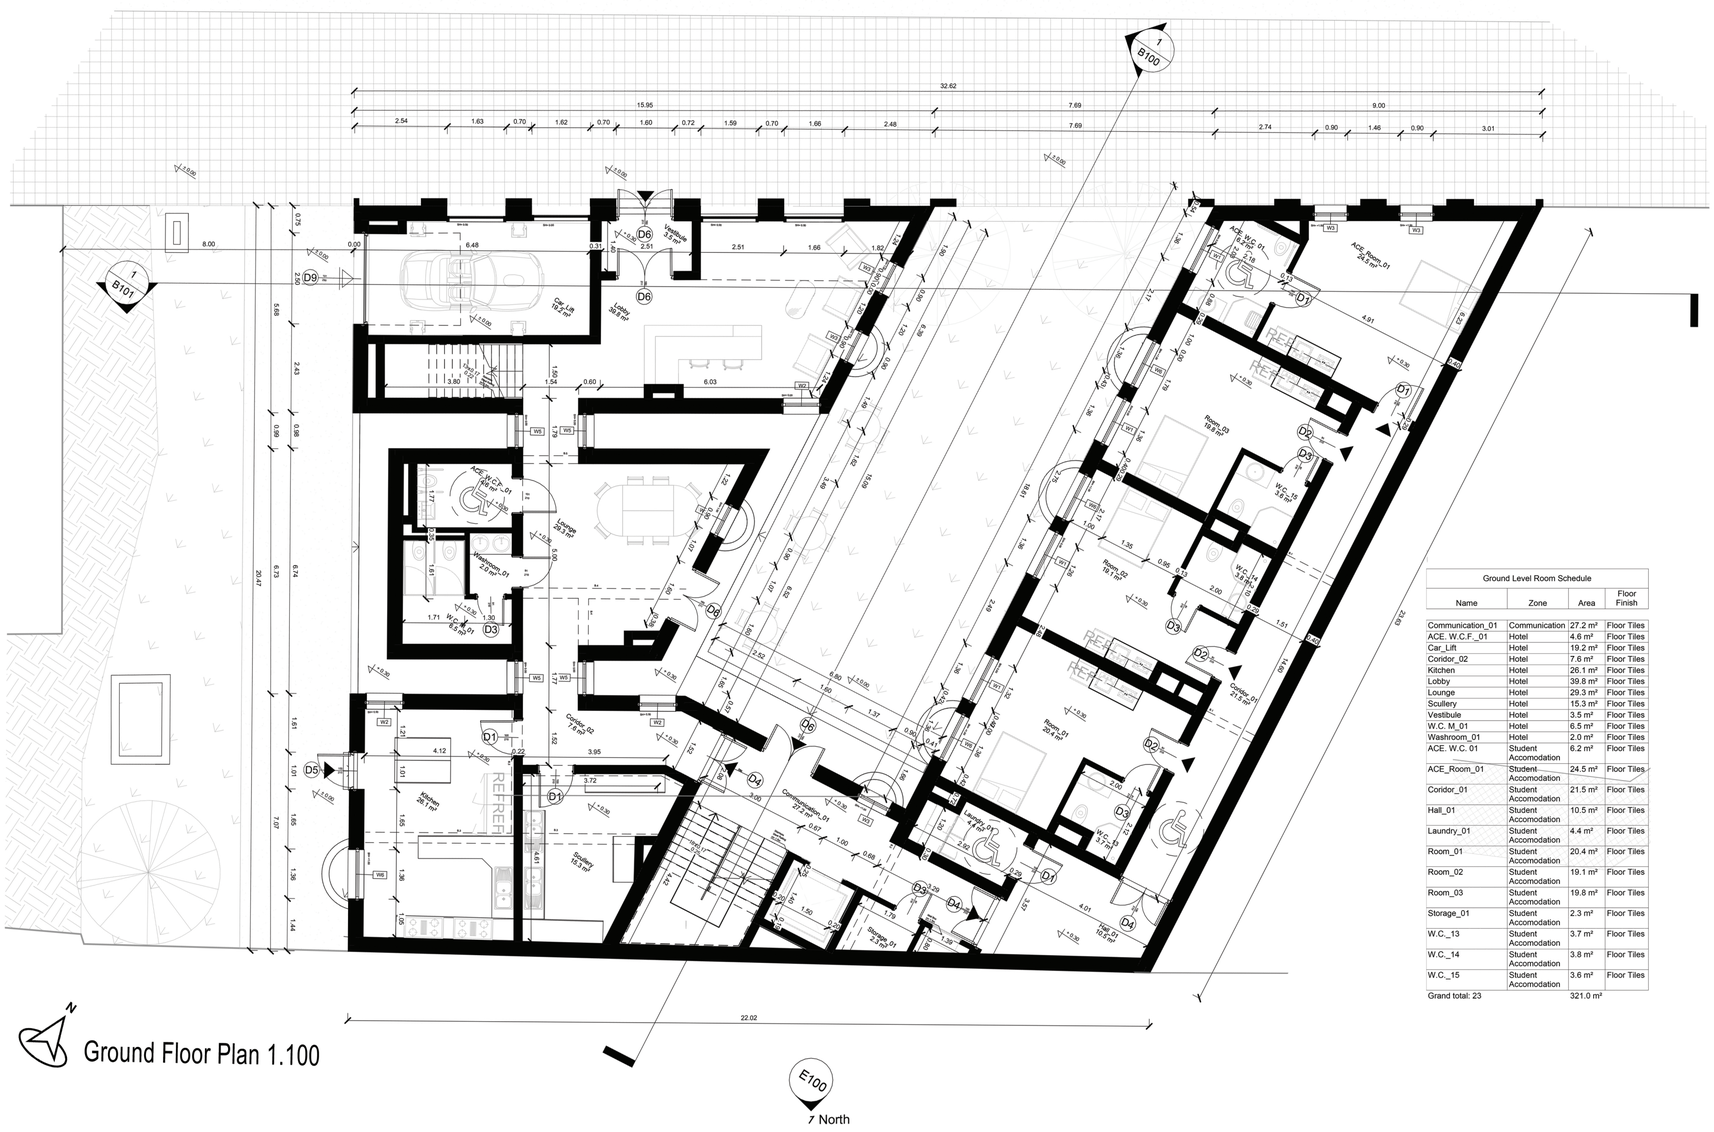

Ground Level Room Schedule			
Name	Zone	Area	Floor Finish
Communication_01	Communication	27.2 m²	Floor Tiles
ACE. W.C.F._01	Hotel	4.6 m²	Floor Tiles
Car_Lift	Hotel	19.2 m²	Floor Tiles
Corridor_02	Hotel	7.6 m²	Floor Tiles
Kitchen	Hotel	26.1 m²	Floor Tiles
Lobby	Hotel	39.8 m²	Floor Tiles
Lounge	Hotel	29.3 m²	Floor Tiles
Scullery	Hotel	15.3 m²	Floor Tiles
Vestibule	Hotel	3.5 m²	Floor Tiles
W.C. M_01	Hotel	6.5 m²	Floor Tiles
Washroom_01	Hotel	2.0 m²	Floor Tiles
ACE. W.C. 01	Student Accomodation	6.2 m²	Floor Tiles
ACE_Room_01	Student Accomodation	24.5 m²	Floor Tiles
Coridor_01	Student Accomodation	21.5 m²	Floor Tiles
Hall_01	Student Accomodation	10.5 m²	Floor Tiles
Laundry_01	Student Accomodation	4.4 m²	Floor Tiles
Room_01	Student Accomodation	20.4 m²	Floor Tiles
Room_02	Student Accomodation	19.1 m²	Floor Tiles
Room_03	Student Accomodation	19.8 m²	Floor Tiles
Storage_01	Student Accomodation	2.3 m²	Floor Tiles
W.C._13	Student Accomodation	3.7 m²	Floor Tiles
W.C._14	Student Accomodation	3.8 m²	Floor Tiles
W.C._15	Student Accomodation	3.6 m²	Floor Tiles
Grand total: 23		321.0 m²	

Ground Floor Plan 1.100

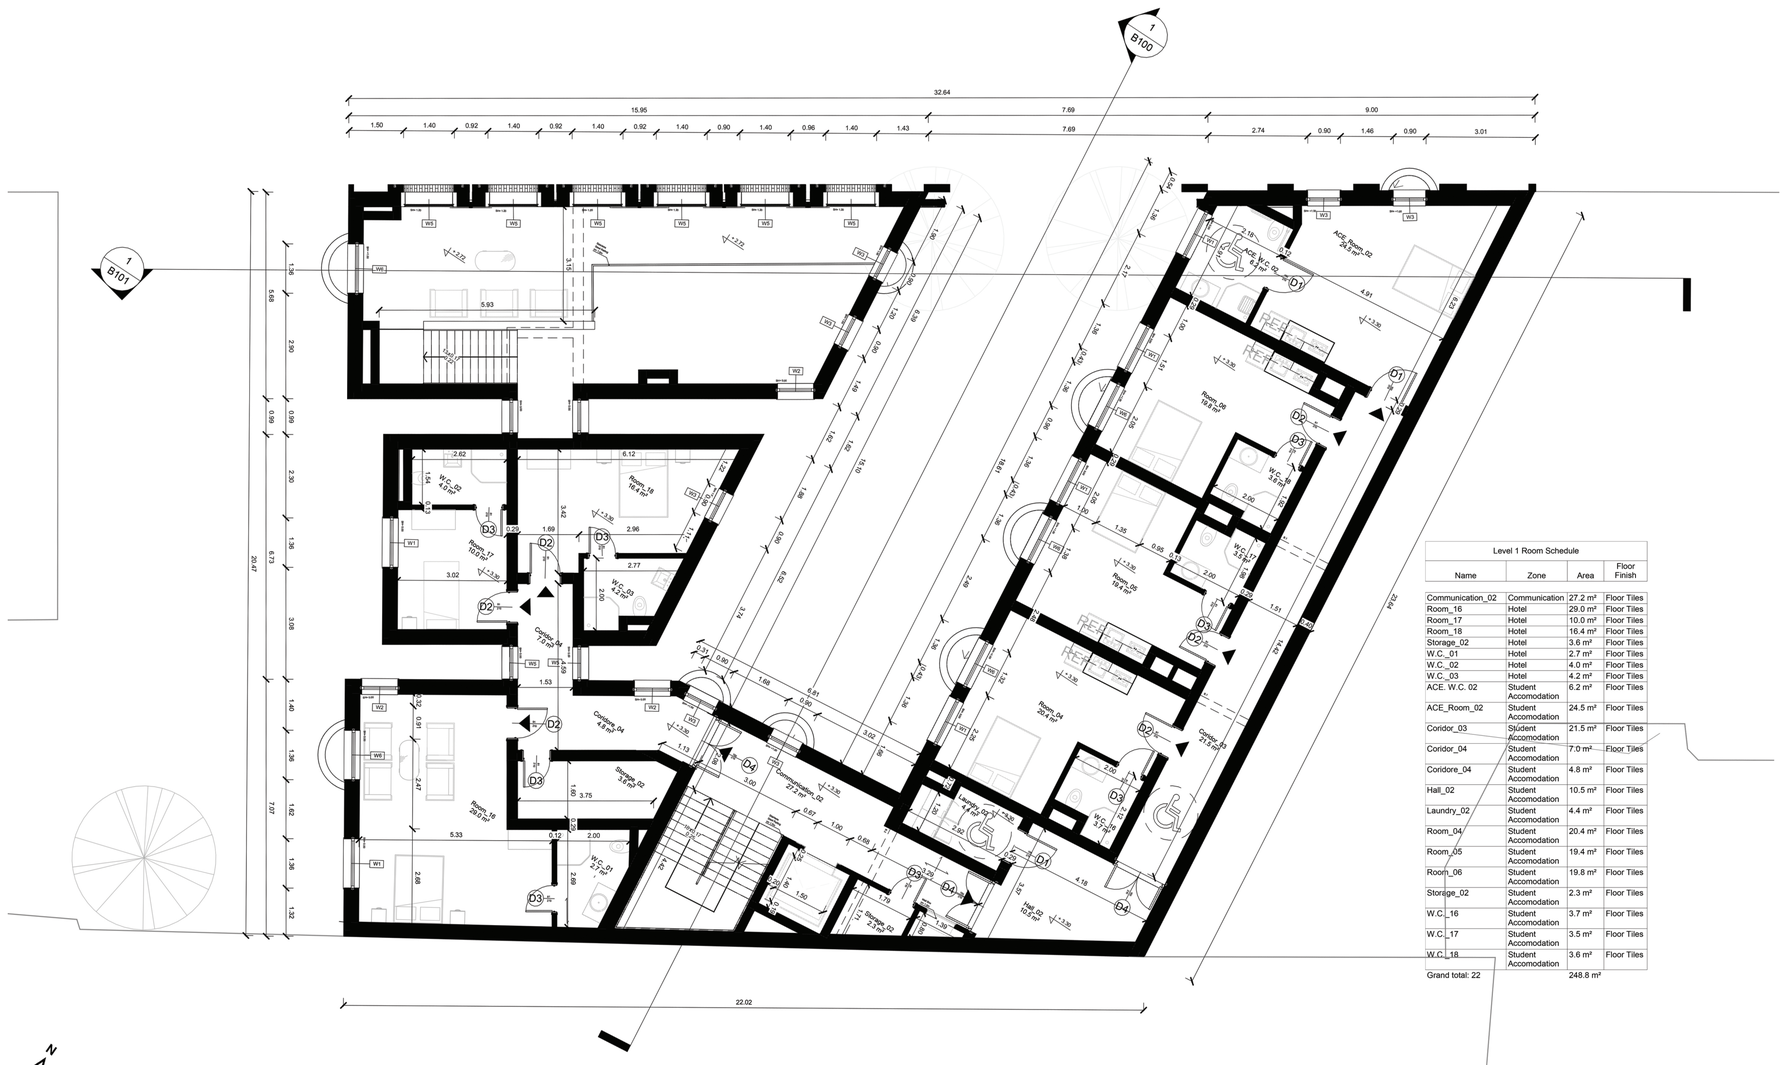

Level 1 Room Schedule			
Name	Zone	Area	Floor Finish
Communication_02	Communication	27.2 m²	Floor Tiles
Room_16	Hotel	29.0 m²	Floor Tiles
Room_17	Hotel	10.0 m²	Floor Tiles
Room_18	Hotel	16.4 m²	Floor Tiles
Storage_02	Hotel	3.6 m²	Floor Tiles
W.C._01	Hotel	2.7 m²	Floor Tiles
W.C._02	Hotel	4.0 m²	Floor Tiles
W.C._03	Hotel	4.2 m²	Floor Tiles
ACE. W.C. 02	Student Accomodation	6.2 m²	Floor Tiles
ACE_Room_02	Student Accomodation	24.5 m²	Floor Tiles
Coridor_03	Student Accomodation	21.5 m²	Floor Tiles
Coridor_04	Student Accomodation	7.0 m²	Floor Tiles
Coridore_04	Student Accomodation	4.8 m²	Floor Tiles
Hall_02	Student Accomodation	10.5 m²	Floor Tiles
Laundry_02	Student Accomodation	4.4 m²	Floor Tiles
Room_04	Student Accomodation	20.4 m²	Floor Tiles
Room_05	Student Accomodation	19.4 m²	Floor Tiles
Room_06	Student Accomodation	19.8 m²	Floor Tiles
Storage_02	Student Accomodation	2.3 m²	Floor Tiles
W.C._16	Student Accomodation	3.7 m²	Floor Tiles
W.C._17	Student Accomodation	3.5 m²	Floor Tiles
W.C._18	Student Accomodation	3.6 m²	Floor Tiles
Grand total: 22		248.8 m²	

Level 1 Floor Plan 1.100

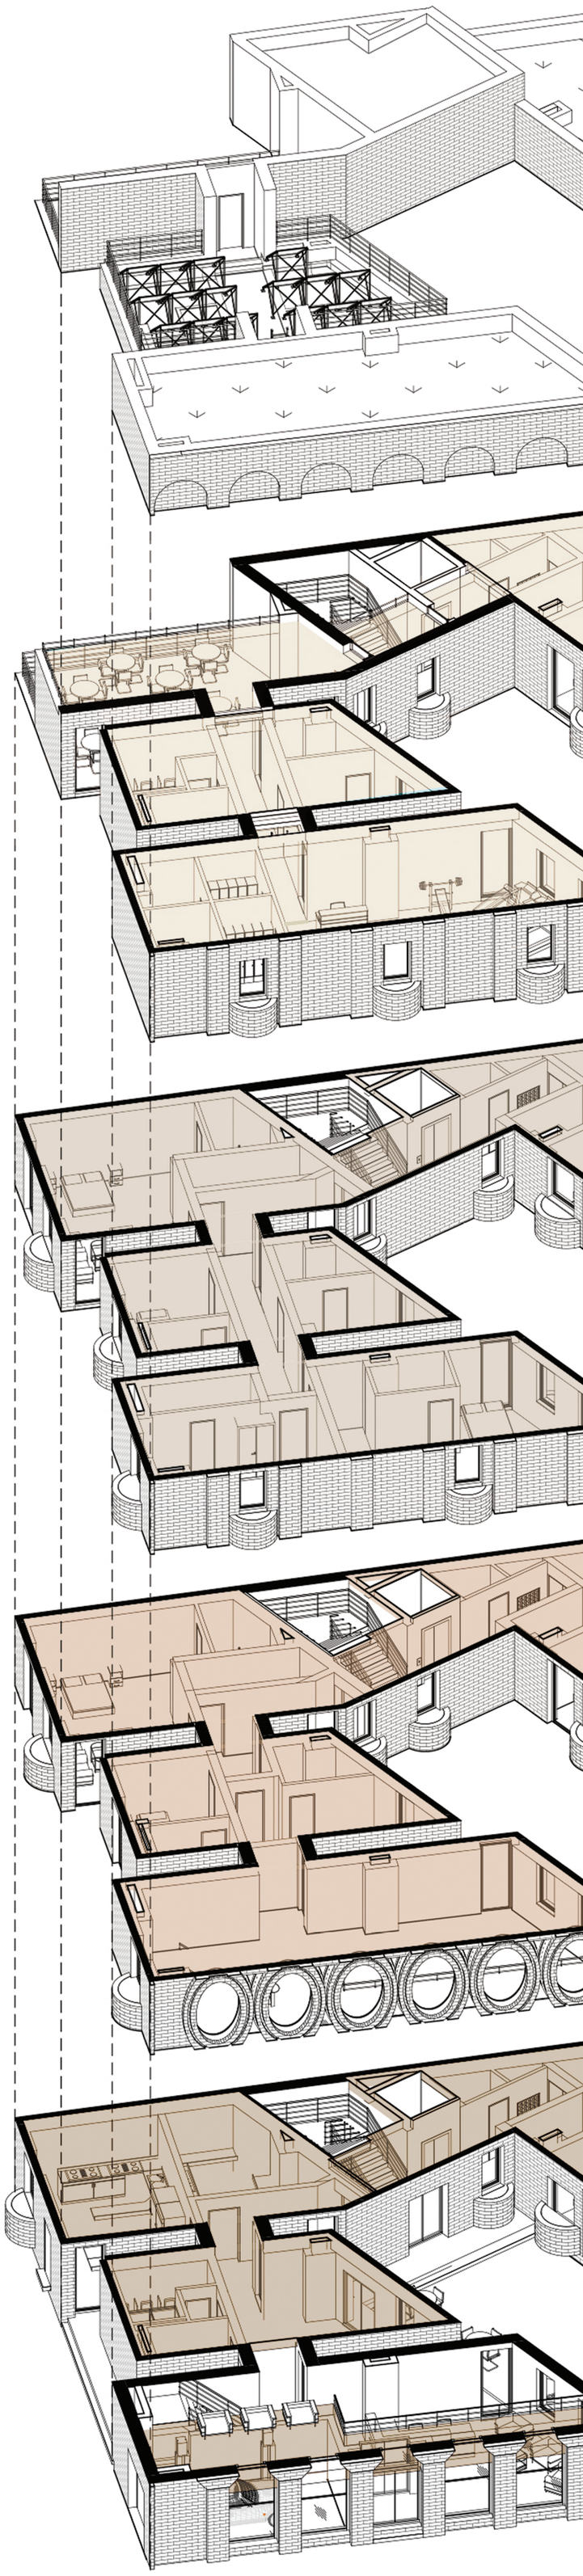

Autorzy / *Authors*: **Alihan Kubilay Pelvan 150517**
Semestr / *Semester:* VIII Rok akademicki / *Academic year:* 2023/2024 Data / Date: 12.06.2024
Poznan University of Technology Faculty of Architecture and Spatial Planning / Przedmiot / *Subject:* **Diploma Thesis**
Pod kierunkiem / *Under the direction of:* **Ph.D. Sc. Arch. Civ. Eng Marzena Banach**